PORTABLE

PRESTAN Ultralite® Manikin

PORTABLE

PRESTAN Infant Ultralite® Manikin

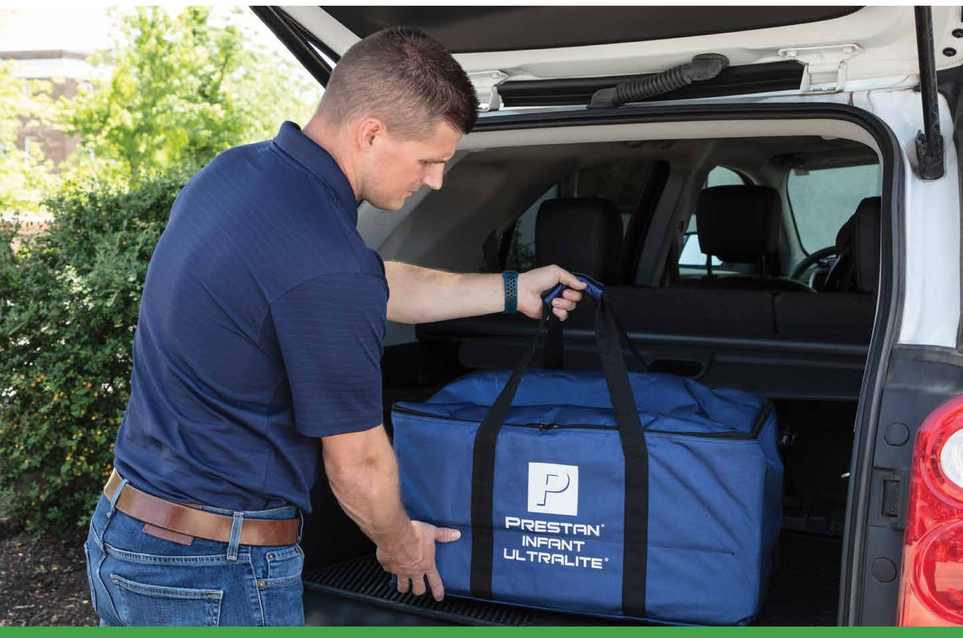

PROFESSIONAL

PRESTAN Professional Adult Manikin

PROFESSIONAL

PRESTAN Professional Infant Manikin

HANDS ON DEMO

Building Confidence with PRESTAN

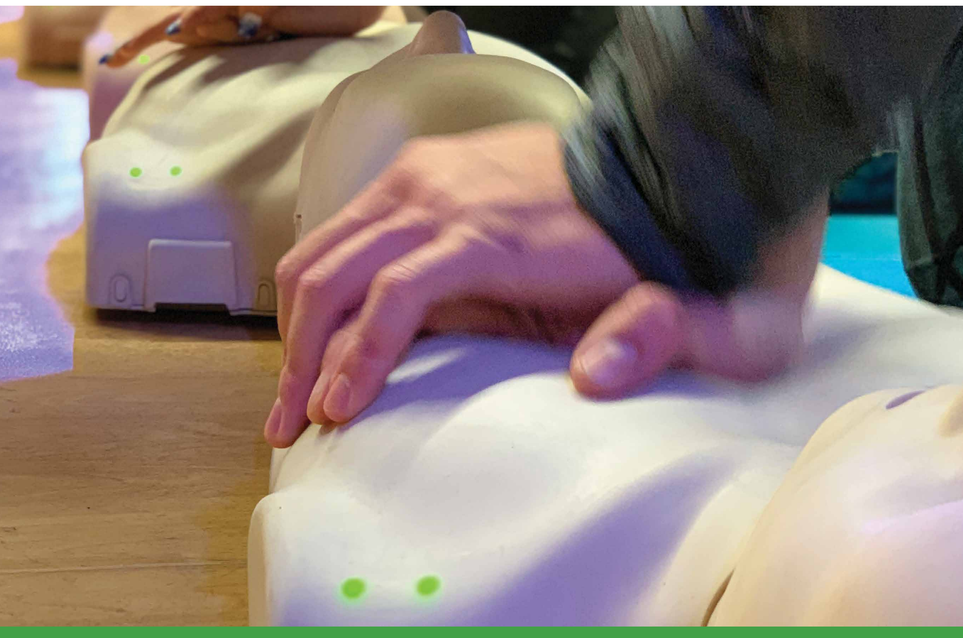

AED TRAINERS

PRESTAN AED UltraTrainer & Pro AED Trainer PLUS

HANDS ON DEMO

Building Confidence with PRESTAN

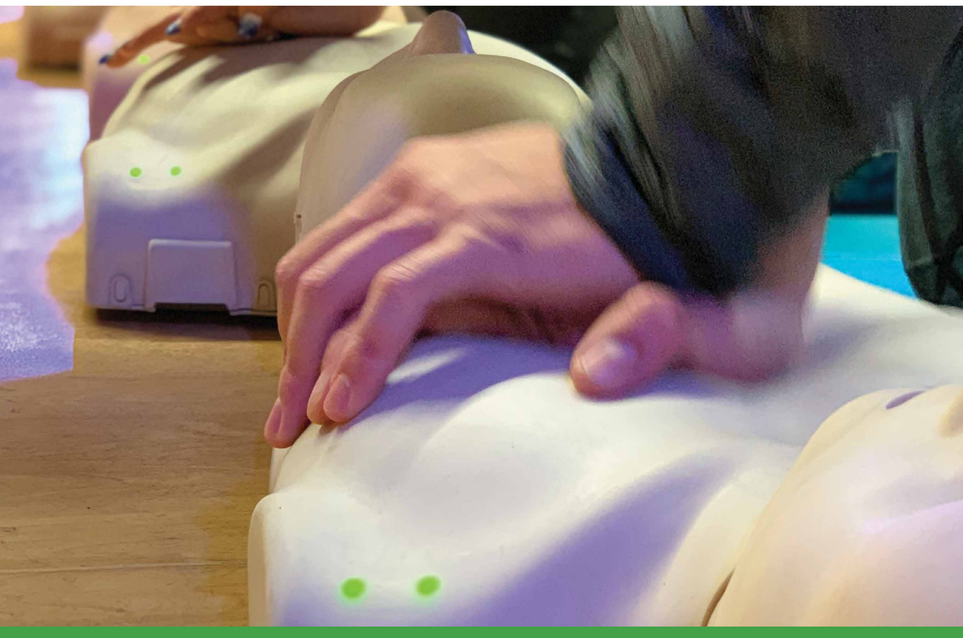

ADVANCED

PRESTAN Professional Adult Series 2000

PRESTAN®

Building Confidence to Save Lives

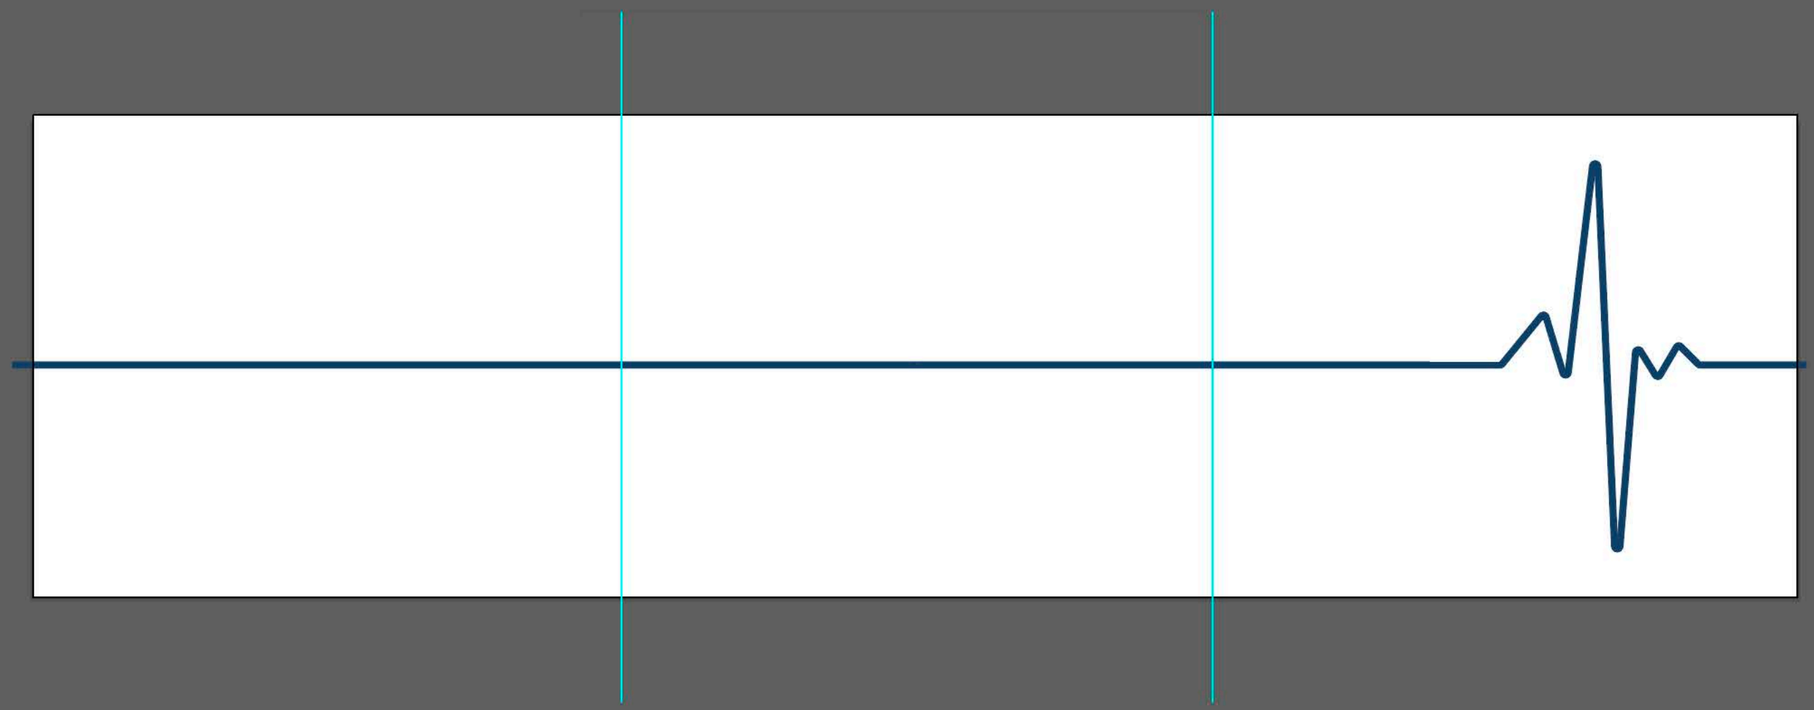

TO BOOTH # 202

TO BOOTH # 200

TO BOOTH # 104

TO BOOTH # 100

TO ENTRANCE

AED TRAINERS

PRESTAN AED UltraTrainer & Pro AED Trainer PLUS

HANDS ON DEMO

Building Confidence with PRESTAN

PORTABLE

PRESTAN Infant Ultralite® Manikin

PORTABLE

PRESTAN Ultralite® Manikin

PRESTAN®

Building Confidence to Save Lives

ADVANCED

PRESTAN Professional Adult Series 2000

HANDS ON DEMO

Building Confidence with PRESTAN

PROFESSIONAL

PRESTAN Professional Infant Manikin

PROFESSIONAL

PRESTAN Professional Adult Manikin

PRESTAN®

Building Confidence to Save Lives

ROGERS experiential storytellers

THIS DRAWING IS THE EXCLUSIVE PROPERTY OF THE ROGERS COMPANY
ALL RIGHTS ARE RETAINED.

ENGINEERING DEPARTMENT

CLIENT: PRESTAN
SHOW: CARDIAC ARREST
CITY: SAN DIAGO, CA
DATES: 11/29 – 12/-2 2023

DRAWN BY: R. COULTER
BOOTH NUMBER: 102
BOOTH SIZE: 20 X 20
SCALE: AS NOTED

FLOOR PLAN
JOB NUMBER #: 231464
DWG DATE: 9-13-23

A3